



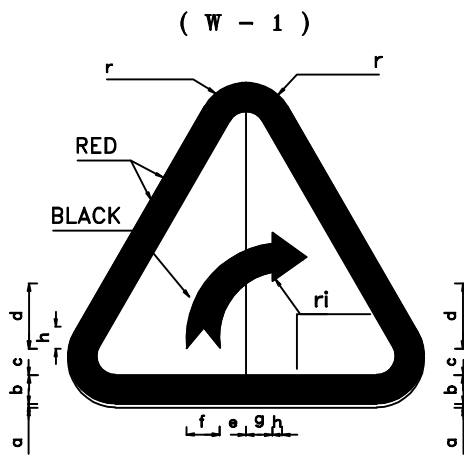


CURVE TOWARDS RIGHT SIGN
LEGEND DIMENSION(cm)

PARTS	SIGN SIZE			
	90 cm	105 cm	120 cm	
r	3.5	4.1	4.7	
a	1.0	1.2	1.3	
b	6.5	7.6	8.7	
c	4.0	4.7	5.3	
d	11.5	13.4	15.3	
e	8.5	9.9	11.3	
f	7.0	8.2	9.3	
g	6.0	7.0	8.0	
h	3.5	4.1	4.7	
ri	12.5	14.6	16.7	

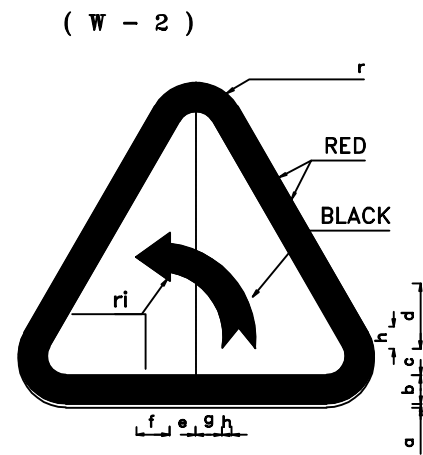


CURVE TOWARDS LEFT SIGN
LEGEND DIMENSION(cm)

PARTS	SIGN SIZE			
	90 cm	105 cm	120 cm	
r	3.5	4.1	4.7	
a	1.0	1.2	1.3	
b	6.5	7.6	8.7	
c	4.0	4.7	5.3	
d	11.5	13.4	15.3	
e	8.5	9.9	11.3	
f	7.0	8.2	9.3	
g	6.0	7.0	8.0	
h	3.5	4.1	4.7	
ri	12.5	14.6	16.7	

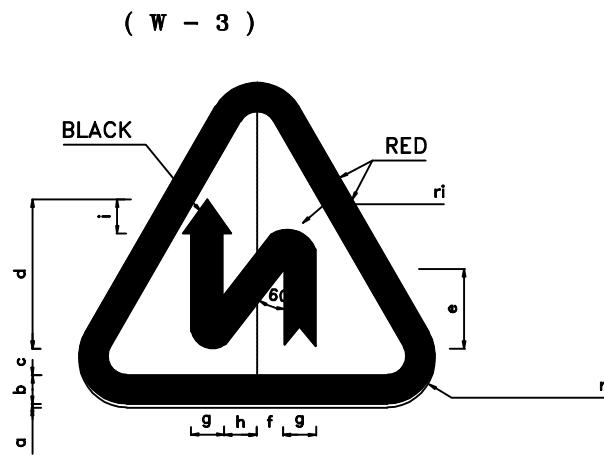


LEFT REVERSE CURVE SIGN
LEGEND DIMENSION(cm)

PARTS	SIGN SIZE			
	90 cm	105 cm	120 cm	
r	3.5	4.1	4.7	
a	1.0	1.2	1.3	
b	6.5	7.6	8.7	
c	3.0	3.5	4.0	
d	33.0	38.5	44.0	
e	14.0	16.3	18.7	
f	8.0	9.3	10.7	
g	7.0	8.2	9.3	
h	2.0	2.3	2.7	
i	3.5	4.1	4.7	
ri	4.5	5.2	6.0	

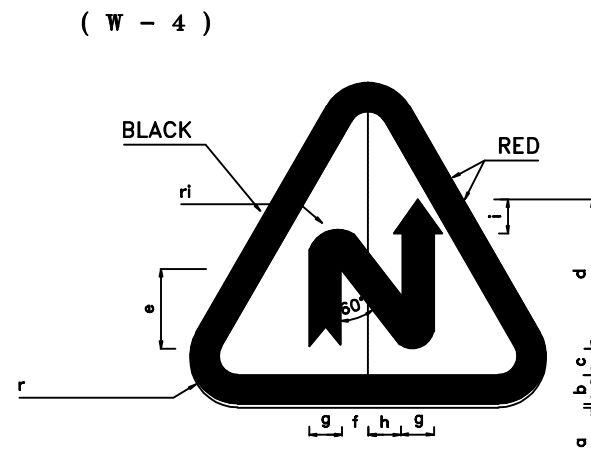


RIGHT REVERSE CURVE SIGN
LEGEND DIMENSION(cm)

PARTS	SIGN SIZE			
	90 cm	105 cm	120 cm	
r	3.5	4.1	4.7	
a	1.0	1.2	1.3	
b	6.5	7.6	8.7	
c	3.0	3.5	4.0	
d	33.0	38.5	44.0	
e	14.0	16.3	18.7	
f	8.0	9.3	10.7	
g	7.0	8.2	9.3	
h	2.0	2.3	2.7	
i	3.5	4.1	4.7	
ri	4.5	5.2	6.0	

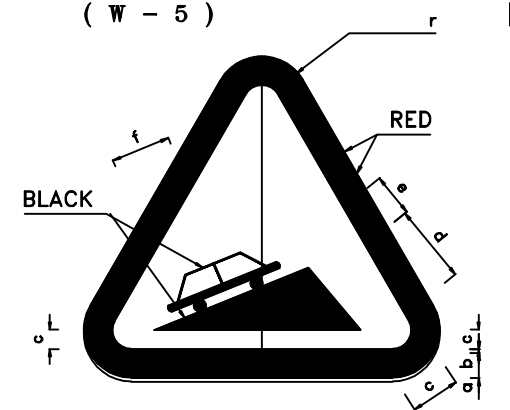


UP-GRADE SIGN
LEGEND DIMENSION(cm)

PARTS	SIGN SIZE			
	90 cm	105 cm	120 cm	
r	3.5	4.1	4.7	
a	1.0	1.2	1.3	
b	6.5	7.6	8.7	
c	3.5	4.1	4.7	
d	23.5	27.4	31.3	
e	11.5	13.4	15.3	
f	33.0	38.5	44.0	

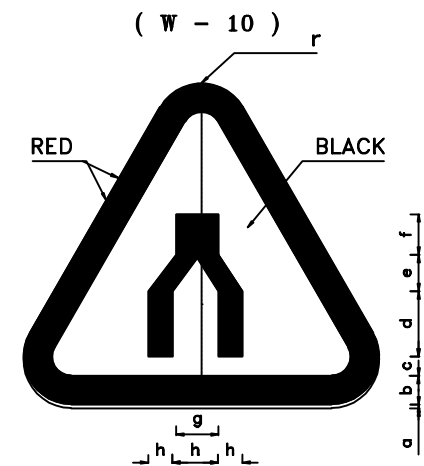


DUEL CARRIAGEWAY END
LEGEND DIMENSION(cm)

PARTS	SIGN SIZE			
	90 cm	105 cm	120 cm	
r	3.5	4.1	4.7	
a	1.0	1.2	1.3	
b	6.5	7.2	8.7	
c	4.5	5.2	0.0	
d	15.0	17.5	20.0	
e	0.0	10.5	12.0	
f	12.0	14.0	18.0	
g	9.0	10.3	12.0	
h	7.0	8.17	9.3	

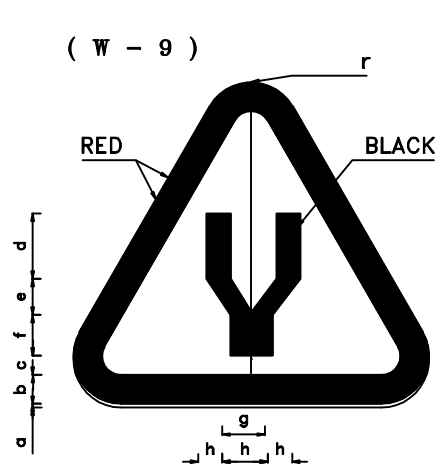


DUEL CARRIAGEWAY STARTS
LEGEND DIMENSION(cm)

PARTS	SIGN SIZE			
	90 cm	105 cm	120 cm	
r	3.5	4.1	4.7	
a	1.0	1.2	1.3	
b	6.5	7.2	8.7	
c	4.5	5.2	0.0	
d	15.0	17.5	20.0	
e	0.0	10.5	12.0	
f	12.0	14.0	18.0	
g	9.0	10.3	12.0	
h	7.0	8.17	9.3	

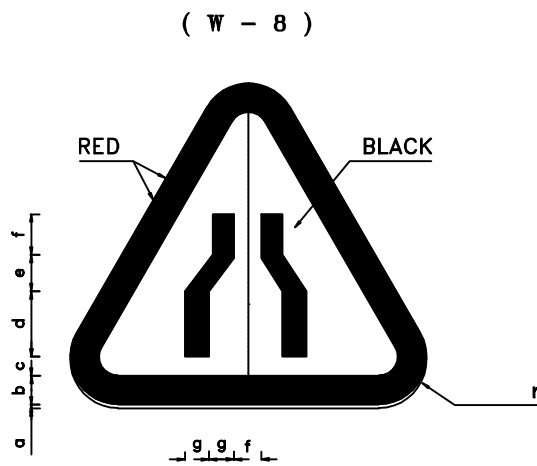


ROADWAY NARROWS SIGN
LEGEND DIMENSION(cm)

PARTS	SIGN SIZE			
	90 cm	105 cm	120 cm	
r	3.5	4.1	4.7	
a	1.0	1.2	1.3	
b	6.5	7.6	8.7	
c	3.5	4.1	4.7	
d	10.0	11.7	13.7	
e	14.0	16.3	18.7	
f	2.5	2.9	3.3	
g	5.0	5.8	6.7	

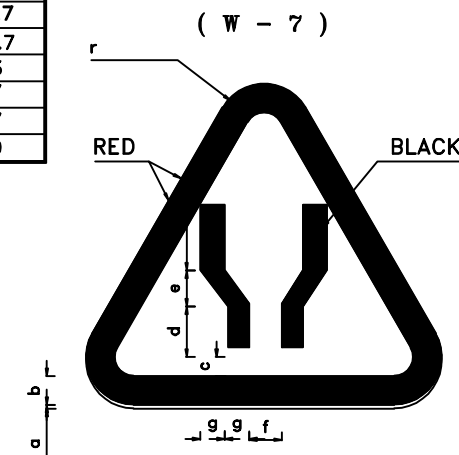

ROADWAY WIDENS SIGN
LEGEND DIMENSION(cm)

PARTS	SIGN SIZE			
	90 cm	105 cm	120 cm	
r	3.5	4.1	4.7	
a	1.0	1.2	1.3	
b	6.5	7.6	8.7	
c	3.5	4.1	4.7	
d	10.0	11.7	13.7	
e	14.0	16.3	18.7	
f	2.5	2.9	3.3	
g	5.0	5.8	6.7	

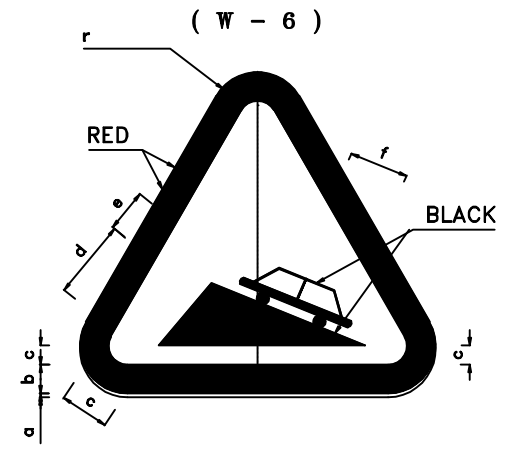

ROADWAY GRADE SIGN
LEGEND DIMENSION(cm)

PARTS	SIGN SIZE			
	90 cm	105 cm	120 cm	
r	3.5	4.1	4.7	
a	1.0	1.2	1.3	
b	6.5	7.6	8.7	
c	3.5	4.1	4.7	
d	23.5	27.4	31.3	
e	11.5	13.4	15.3	
f	33.0	38.5	44.0	

PLANNING & DEVELOPMENT DEPARTMENT
GOVT OF AZAD JAMMU & KASHMIR
MUZAFFARABD




INTERNATIONAL (PVT) LTD. LAHORE
Engineering, Architectural Design, Supervision and Management Consultant

STANDARD DRAWING
FOR
ROAD SIGNS


DESIGNED	UMAR KHAN	DATE :12-08-2020
DRAWN		SCALE : N.T.S
CHECKED		
APPROVED		DRAWING NO. S-01

GENERAL SPECIFICAIONS ITEM
NO. 607

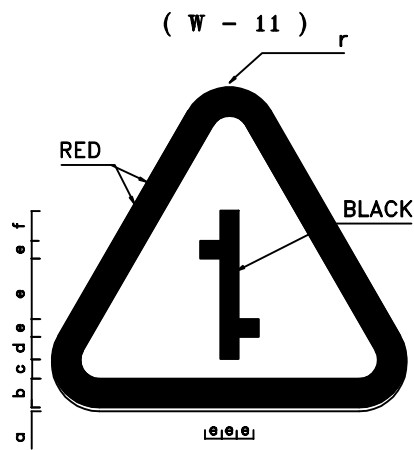


MINOR ROAD CROSSING WITH AN OFFSET
LEGEND DIMENSION(cm)

PARTS	SIGN SIZE		
	90 cm	105 cm	120 cm
r	3.5	4.1	4.7
a	1.0	1.2	1.3
b	6.5	7.6	8.7
c	2.5	2.9	3.3
d	8.0	9.3	10.7
e	7.5	8.8	10.0
f	9.0	10.5	12.0

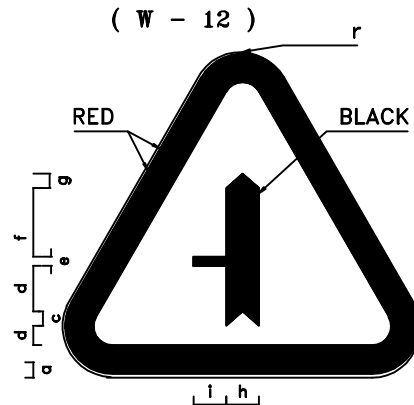


MINOR ROAD FROM LEFT
LEGEND DIMENSION(cm)

PARTS	SIGN SIZE		
	90 cm	105 cm	120 cm
r	3.5	4.1	4.7
a	1.0	1.2	1.3
b	6.5	7.6	8.7
c	3.0	3.5	4.0
d	13.5	15.8	18.0
e	5.5	6.4	7.3
f	15.0	17.5	20.0
g	7.0	8.2	9.3
h	14.0	16.3	18.7
ri	10.5	12.3	14.0

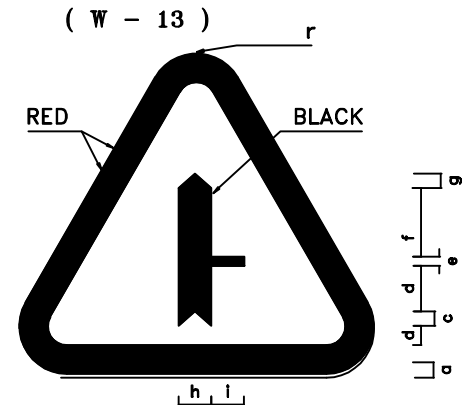


MINOR ROAD FROM RIGHT
LEGEND DIMENSION(cm)

PARTS	SIGN SIZE		
	90 cm	105 cm	120 cm
r	3.5	4.1	4.7
a	1.0	1.2	1.3
b	6.5	7.6	8.7
c	3.0	3.5	4.0
d	13.5	15.8	18.0
e	5.5	6.4	7.3
f	15.0	17.5	20.0
g	7.0	8.2	9.3
h	14.0	16.3	18.7
i	10.5	12.3	14.0

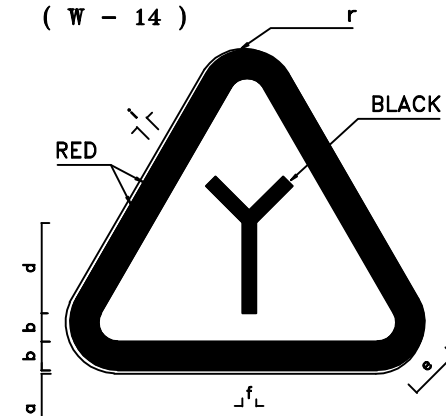


JUNCTION SIGN
LEGEND DIMENSION(cm)

PARTS	SIGN SIZE		
	90 cm	105 cm	120 cm
r	3.5	4.1	4.7
a	1.0	1.2	1.3
b	6.5	7.6	8.7
c	3.0	3.5	4.0
d	17.0	19.0	22.7
e	13.0	15.2	17.9
f	7.0	8.2	9.3

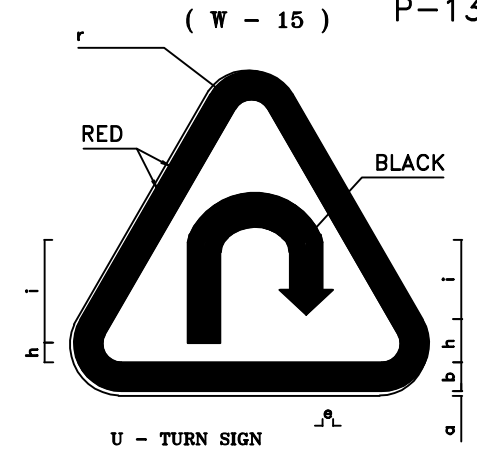


U - TURN SIGN
LEGEND DIMENSION(cm)

PARTS	SIGN SIZE		
	90 cm	105 cm	120 cm
r	3.5	4.1	4.7
a	1.0	1.2	1.3
b	6.5	7.6	8.7
c	5.5	6.4	7.3
d	7.0	8.2	9.3
e	5.0	5.8	6.7
f	2.5	2.9	3.3
g	23.0	26.8	30.7
h	7.5	8.8	10.0
i	12.0	14.0	16.0

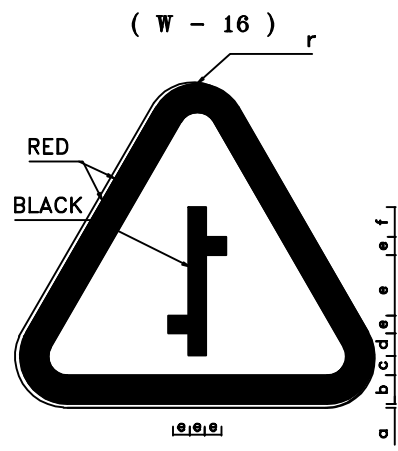


MINOR ROAD CROSSING WITH AN OFFSET
LEGEND DIMENSION(cm)

PARTS	SIGN SIZE		
	90 cm	105 cm	120 cm
r	3.5	4.1	4.7
a	1.0	1.2	1.3
b	6.5	7.6	8.7
c	2.5	2.9	3.3
d	8.0	9.3	10.7
e	8.5	8.8	10.0
f	7.5	10.5	12.0

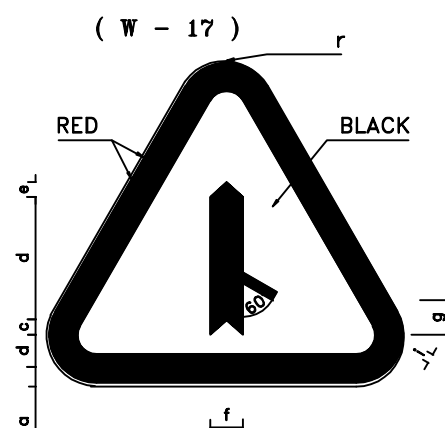


MERGE SIGN
LEGEND DIMENSION(cm)

PARTS	SIGN SIZE		
	90 cm	105 cm	120 cm
r	3.5	4.1	4.7
a	1.0	1.2	1.3
b	6.5	7.6	8.7
c	3.5	4.1	4.7
d	33.0	38.5	44.0
e	7.0	8.2	9.3
f	14.0	16.3	18.7
g	15.0	17.5	20.0
h	3.0	3.5	4.0
i	5.5	6.4	7.3

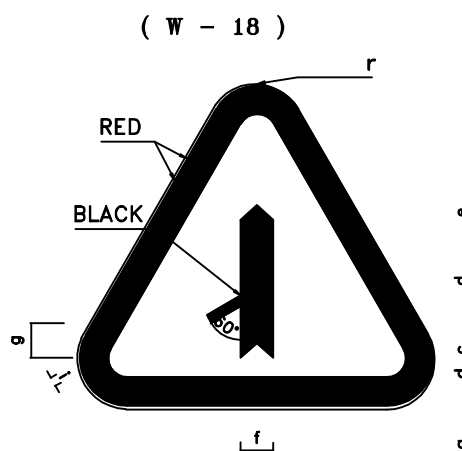


MERGE SIGN
LEGEND DIMENSION(cm)

PARTS	SIGN SIZE		
	90 cm	105 cm	120 cm
r	3.5	4.1	4.7
a	1.0	1.2	1.3
b	6.5	7.6	8.7
c	3.5	4.1	4.7
d	33.0	38.5	44.0
e	7.0	8.2	9.3
f	14.0	16.3	18.7
g	15.0	17.5	20.0
h	3.0	3.5	4.0
i	5.5	6.4	7.3

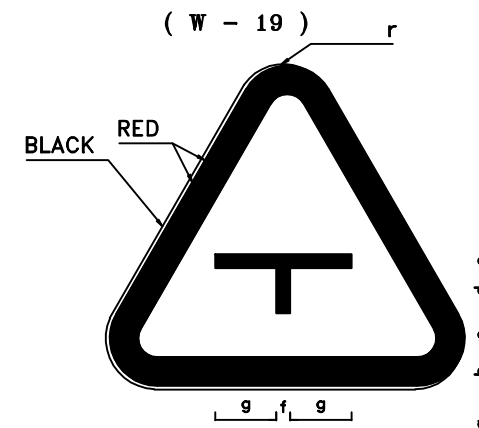

MAJOR ROAD AHEAD SIGN
LEGEND DIMENSION(cm)


PARTS	SIGN SIZE		
	90 cm	105 cm	120 cm
r	3.5	4.1	4.7
a	1.0	1.2	1.3
b	6.5	7.6	8.7
c	3.0	3.5	4.0
d	15.5	18.1	20.7
e	7.0	8.2	9.3
f	5.0	5.8	6.7
g	11.0	12.8	14.7
h	2.5	2.9	3.3

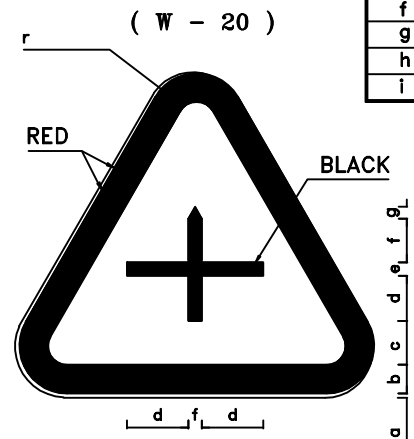

MAJOR ROAD AHEAD SIGN
LEGEND DIMENSION(cm)

PARTS	SIGN SIZE		
	90 cm	105 cm	120 cm
r	3.5	4.1	4.7
a	1.0	1.2	1.3
b	6.5	7.6	8.7
c	3.0	3.5	4.0
d	13.0	15.2	17.3
e	7.0	8.2	9.3
f	10.0	11.7	13.3
g	2.5	2.9	3.3
h	5.0	5.8	6.7

PLANNING & DEVELOPMENT DEPARTMENT
GOVT OF AZAD JAMMU & KASHMIR
MUZAFFARABD

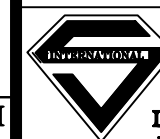


INTERNATIONAL (PVT) LTD. LAHORE
Engineering, Architectural Design, Supervision and Management Consultant

STANDARD DRAWING
FOR
ROAD SIGNS

DESIGNED	UMAR KHAN	DATE :12-08-2020
DRAWN		SCALE : N.T.S
CHECKED		
APPROVED		DRAWING NO. RS-02


GENERAL SPECIFICAIONS ITEM
NO. 607

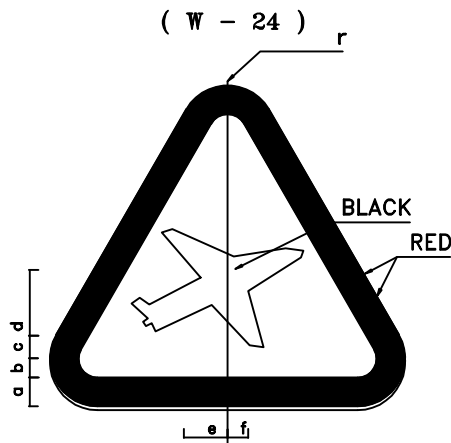

LOW FLYING AIRPORT SIGN

LEGEND DIMENSION(cm)


PARTS	SIGN SIZE		
	90 cm	105 cm	120 cm
r	3.5	4.1	4.7
a	1.0	1.2	1.3
b	6.5	7.6	8.7
c	2.5	2.9	3.3
d	27.5	32.1	36.7
e	16.0	18.7	21.3
f	10.5	12.2	14.0

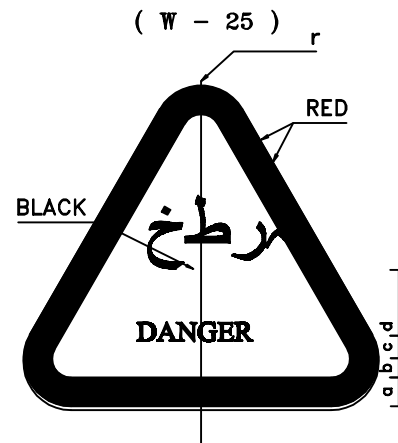

DANGER WARNING SIGN

LEGEND DIMENSION(cm)


PARTS	SIGN SIZE		
	90 cm	105 cm	120 cm
r	3.5	4.1	4.7
a	1.0	1.2	1.3
b	6.5	7.6	8.7
c	6.5	7.6	8.7
d	7.0	8.0	9.5

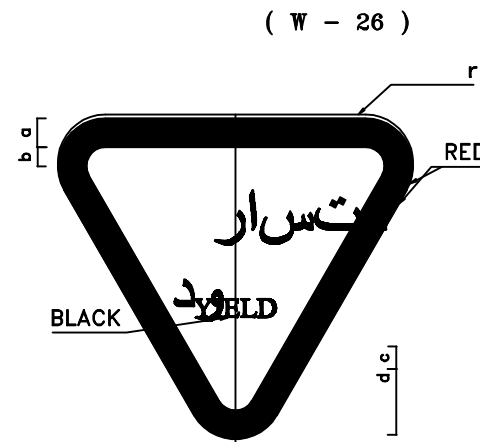

GIVE AWAY SIGN

LEGEND DIMENSION(cm)


PARTS	SIGN SIZE		
	90 cm	105 cm	120 cm
r	3.5	4.1	4.7
a	1.0	1.2	1.3
b	6.5	7.6	8.7
c	6.5	7.6	8.7
d	16.0	18.6	21.3

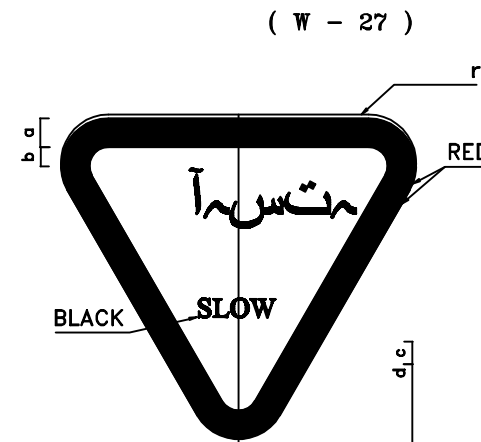

SLOW SIGN

LEGEND DIMENSION(cm)


PARTS	SIGN SIZE		
	90 cm	105 cm	120 cm
r	3.5	4.1	4.7
a	1.0	1.2	1.3
b	6.5	7.6	8.7
c	6.5	7.6	8.7
d	16.0	18.6	21.3

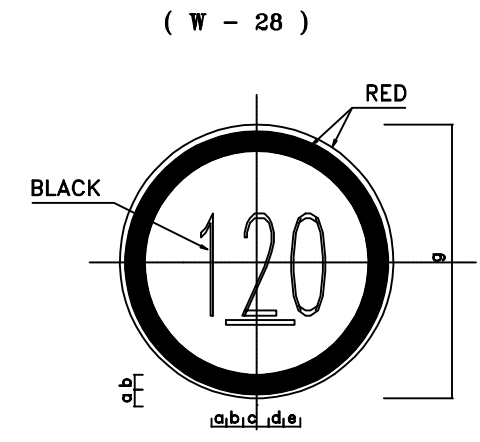

MAXIMUM SPEED LIMIT

LEGEND DIMENSION(cm)


PARTS	SIGN SIZE		
	90 cm	105 cm	120 cm
a	1.0	1.2	1.3
b	6.5	7.6	8.7
c	2.5	3.0	3.25
d	5.0	5.75	6.5
e	11.25	13.25	15.38
f	35.0	41.0	47.0
g	40.0	46.6	53.5

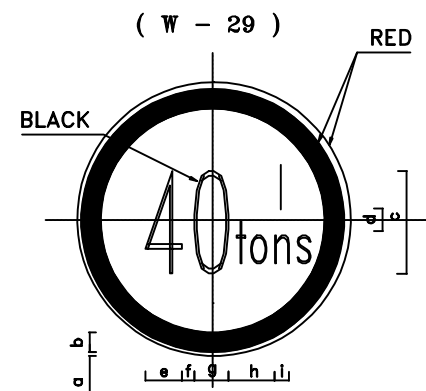

MAXIMUM GROSS WEIGHT LIMIT

LEGEND DIMENSION(cm)


PARTS	SIGN SIZE		
	90 cm	105 cm	120 cm
a	1.0	1.16	1.33
b	6.5	7.58	8.67
c	32.0	37.5	42.50
d	2.5	3.0	3.50
e	17.0	20.0	22.50
f	1.5	1.75	2.0
g	17.0	20.0	22.50
h	3.5	4.0	4.50
i	10.0	11.5	13.50

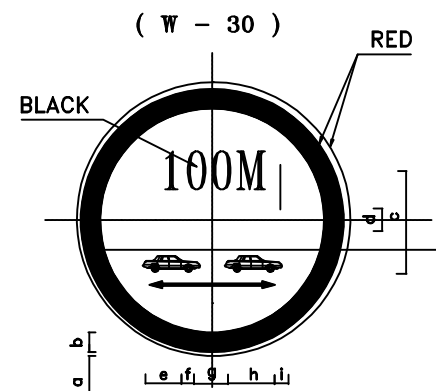

MIN.DISTANCE BETWEEN VEHICLES

LEGEND DIMENSION(cm)


PARTS	SIGN SIZE		
	90 cm	105 cm	120 cm
a	1.0	1.2	1.3
b	6.5	7.6	8.7
c	16.0	18.5	21.3
d	8.0	9.3	10.5
e	2.0	2.3	2.67
f	18.0	21.0	24.0
g	30.0	35.0	40.0
h	11.0	13.0	14.5

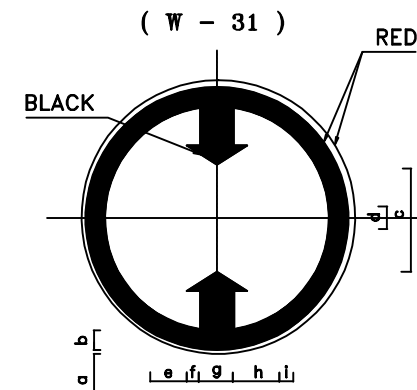

MIN.DISTANCE BETWEEN VEHICLES

LEGEND DIMENSION(cm)

PARTS	SIGN SIZE		
	90 cm	105 cm	120 cm
a	1.0	1.2	1.3
b	6.5	7.6	8.7
c	13.5	15.75	18.0
d	12.5	14.5	17.0
e	8.5	10.0	11.5
f	31.0	36.0	41.0
g	24.5	28.5	32.5
h	12.5	14.5	16.5

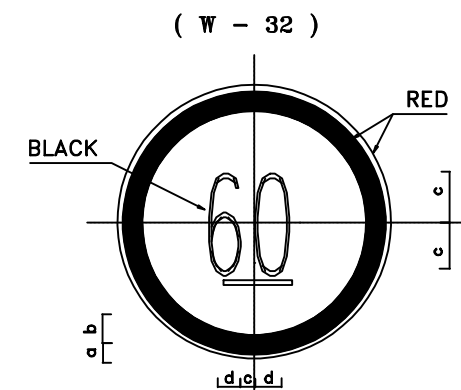

MAXIMUM SPEED LIMIT

LEGEND DIMENSION(cm)

PARTS	SIGN SIZE		
	90 cm	105 cm	120 cm
a	1.0	1.2	1.3
b	6.5	7.6	8.7
c	3.0	3.5	4.0
d	23.0	26.8	30.7
e	20.0	23.3	26.7

PLANNING & DEVELOPMENT DEPARTMENT
GOVT OF AZAD JAMMU & KASHMIR
MUZAFFARABD





















INTERNATIONAL (PVT) LTD. LAHORE
Engineering, Architectural Design, Supervision and Management Consultant

STANDARD DRAWING
FOR
ROAD SIGNS

DESIGNED	UMAR KHAN	DATE :12-08-2020
DRAWN		SCALE : N.T.S
CHECKED		
APPROVED		DRAWING NO. RS-03

GENERAL SPECIFICAIONS ITEM
NO. 607

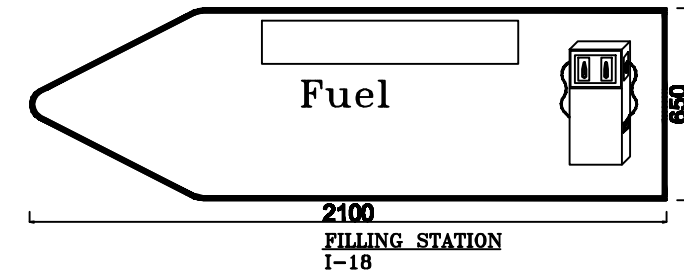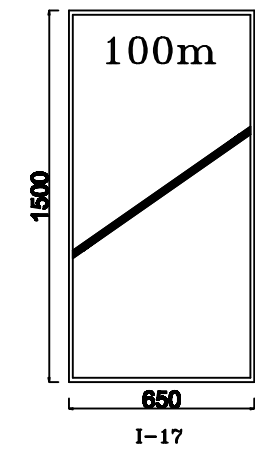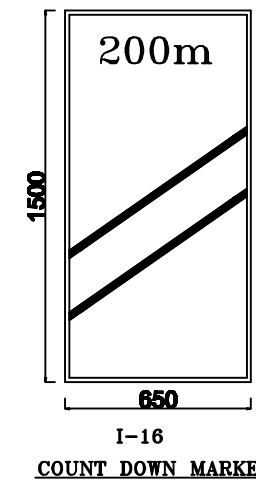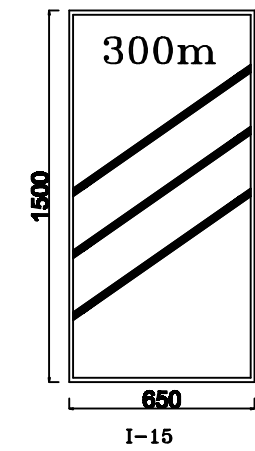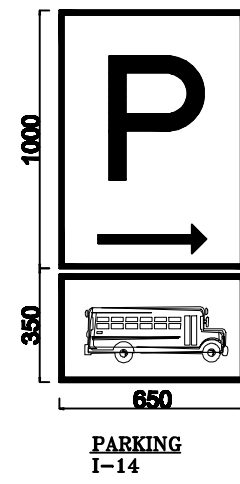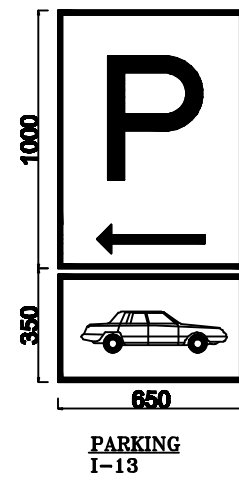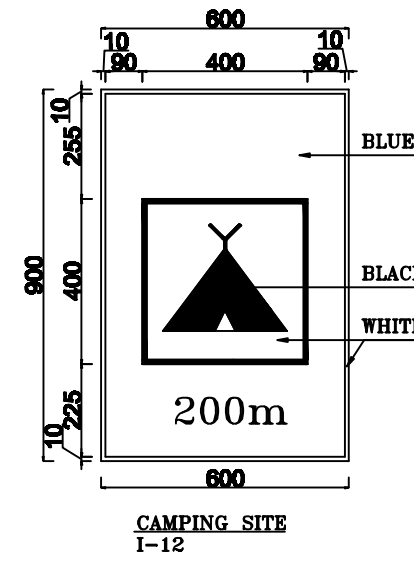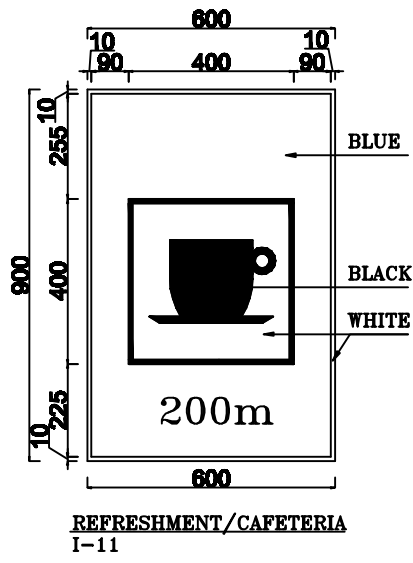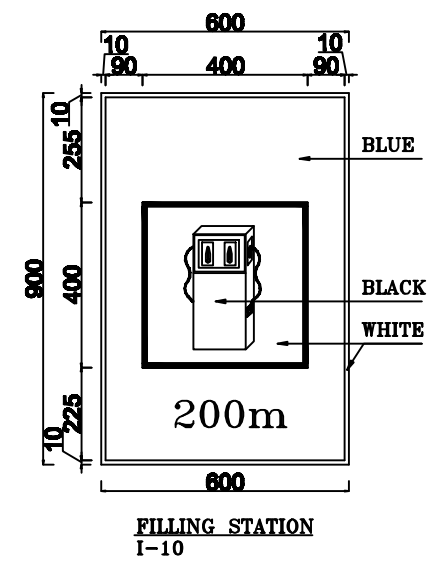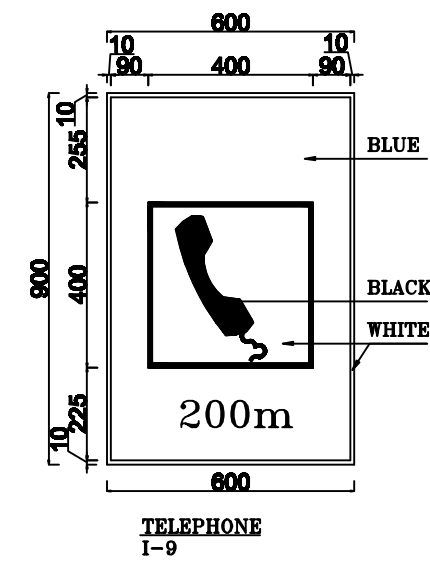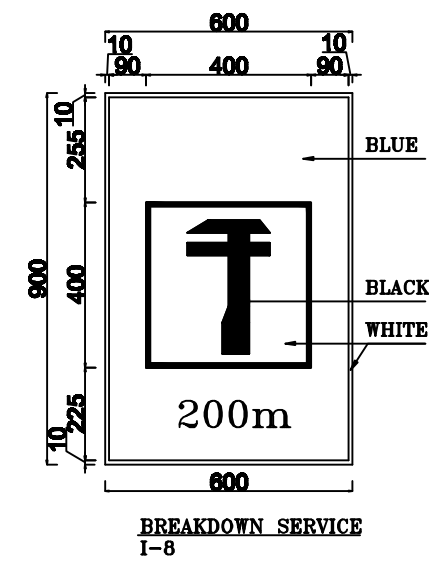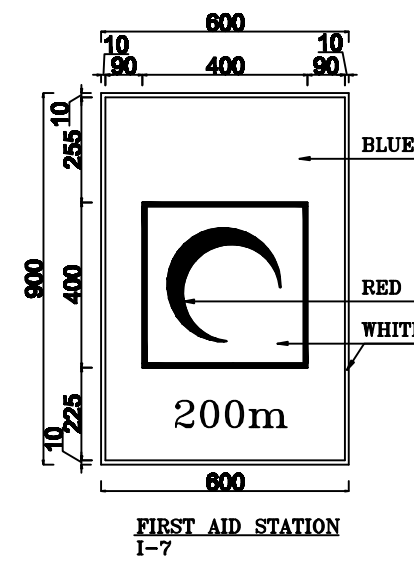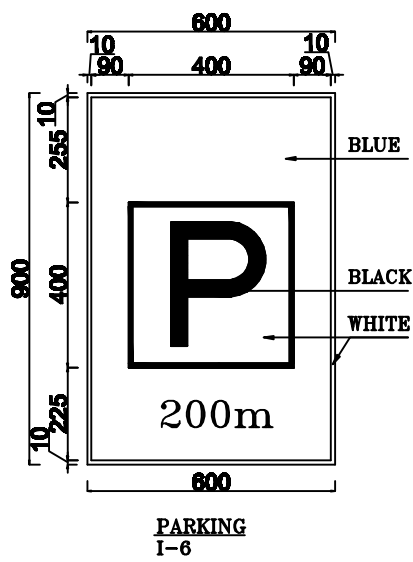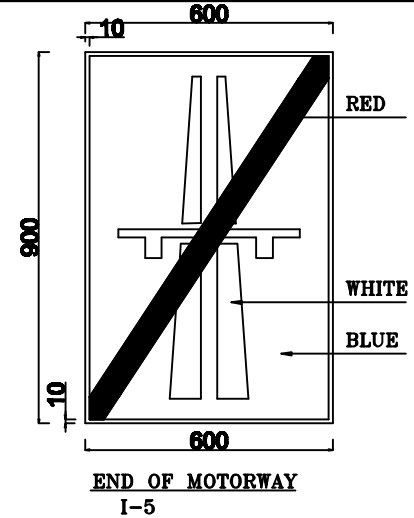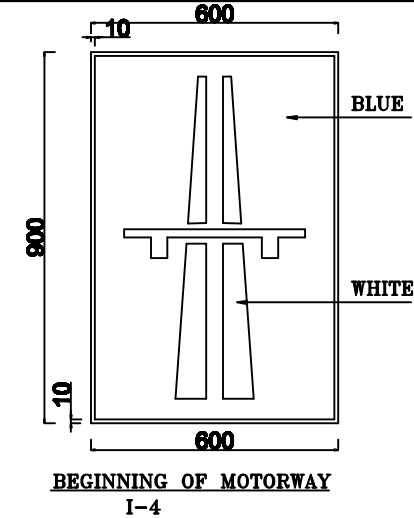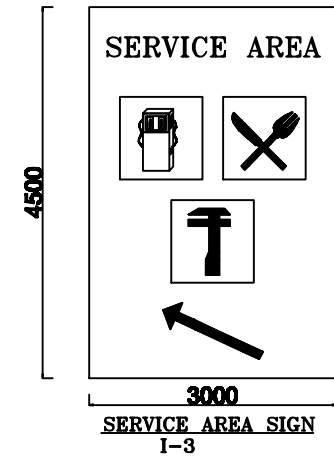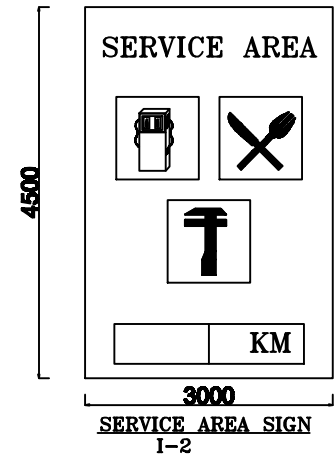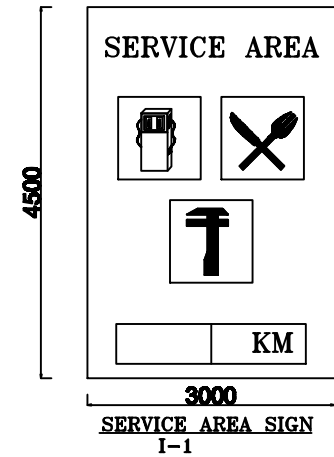


NOTE:-
ALL DIMENSIONS ARE IN MILLIMETERS UNLESS OTHERWISE NOTED.

GENERAL SPECIFICATIONS ITEM NO. 607

PLANNING & DEVELOPMENT DEPARTMENT
GOVT OF AZAD JAMMU & KASHMIR
MUZAFFARABD

SAMPAK
INTERNATIONAL (PVT) LTD. LAHORE
Engineering, Architectural Design, Supervision and Management Consultant
©-888, Johar Town, Lahore, PAKISTAN
Phone: 8808748-6


STANDARD DRAWING FOR ROAD SIGNS		
DESIGNED	MADNAN	DATE :12-08-2020
DRAWN		SCALE : N.T.S
CHECKED		
APPROVED		DRAWING NO. RS-04

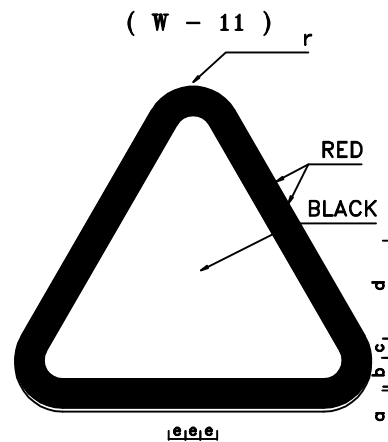

SLIPPERY ROAD SIGN

LEGEND DIMENSION(cm)


PARTS	SIGN SIZE		
	90 cm	105 cm	120 cm
r	3.5	4.1	4.7
a	1.0	1.2	1.3
b	6.5	7.6	8.7
c	4.5	5.3	6.0
d	32.5	37.9	43.3
e	2.5	29.2	33.3

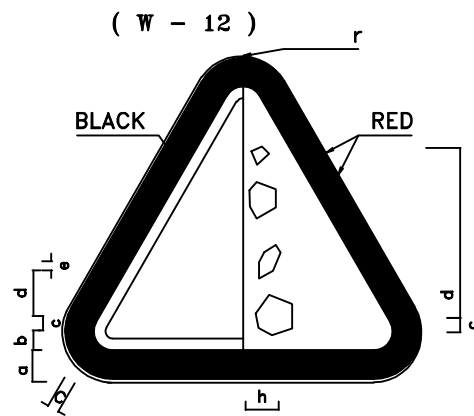

FALLING ROCK SIGN

LEGEND DIMENSION(cm)


PARTS	SIGN SIZE		
	90 cm	105 cm	120 cm
r	3.5	4.1	4.7
a	1.0	1.2	1.3
b	6.5	7.6	8.7
c	3.0	3.5	4.7
d	38.0	44.3	50.7
e	12.0	14.0	16.0

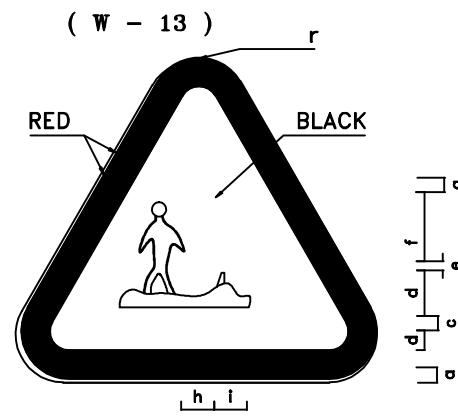

ROAD WORKS SIGN

LEGEND DIMENSION(cm)


PARTS	SIGN SIZE		
	90 cm	105 cm	120 cm
r	3.5	4.1	4.7
a	1.0	1.2	1.3
b	6.5	7.6	8.7
c	6.0	7.0	8.0
d	33.5	39.1	44.7
e	45.0	52.5	60.0

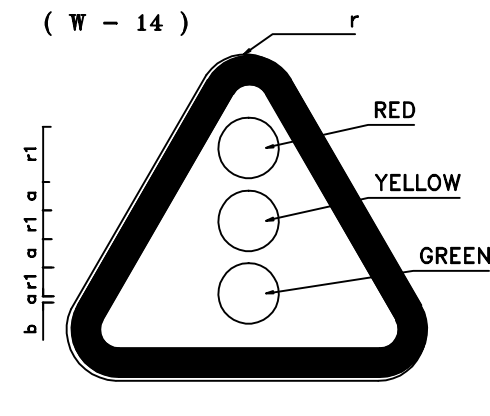

SIGNAL AHEAD SIGN

LEGEND DIMENSION(cm)


PARTS	SIGN SIZE		
	90 cm	105 cm	120 cm
r	3.5	4.1	4.7
a	1.0	1.2	1.3
b	6.5	7.6	8.7
c	2.5	2.9	3.3
r1	6.5	7.6	8.7

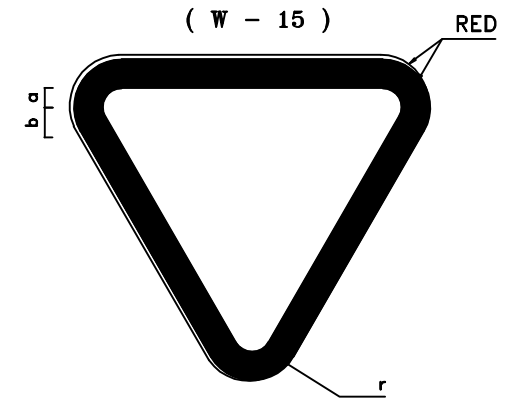

GIVE WAY SIGN

LEGEND DIMENSION(cm)


PARTS	SIGN SIZE		
	90 cm	105 cm	120 cm
r	3.5	4.1	4.7
a	1.0	1.2	1.3
b	6.5	7.6	8.7

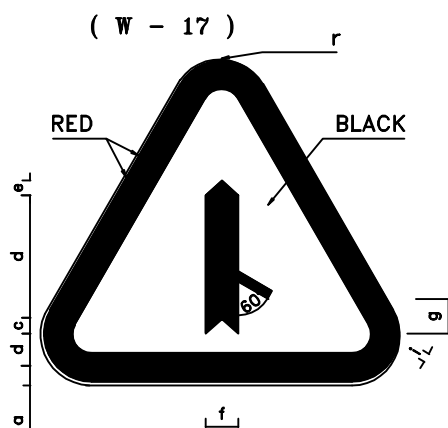

MAJOR ROAD FROM LEFT

LEGEND DIMENSION(cm)


PARTS	SIGN SIZE		
	90 cm	105 cm	120 cm
r	3.5	4.1	4.7
a	1.0	1.2	1.3
b	6.5	7.6	8.7
c	2.5	2.9	3.3
d	39.0	45.5	52.0
e	27.0	31.5	36.0
f	13.0	15.0	17.3
g	5.0	5.8	6.7

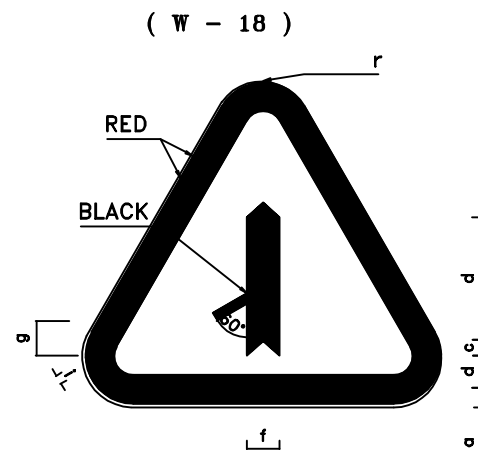

MAJOR ROAD FROM RIGHT

LEGEND DIMENSION(cm)


PARTS	SIGN SIZE		
	90 cm	105 cm	120 cm
r	3.5	4.1	4.7
a	1.0	1.2	1.3
b	6.5	7.6	8.7
c	2.5	2.9	3.3
d	39.0	45.0	52.0
e	27.0	31.5	36.0
f	13.0	15.0	17.0
g	5.0	5.8	6.7

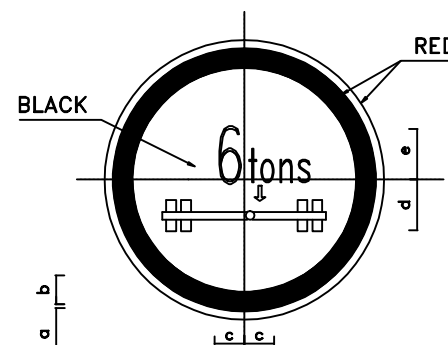

AXLE WEIGHT LIMIT SIGN

LEGEND DIMENSION(cm)

PARTS	SIGN SIZE		
	90 cm	105 cm	120 cm
a	1.0	1.2	1.3
b	6.5	7.6	8.7
c	28.0	32.7	37.3
d	23.0	26.8	30.7
e	32.0	37.3	42.7

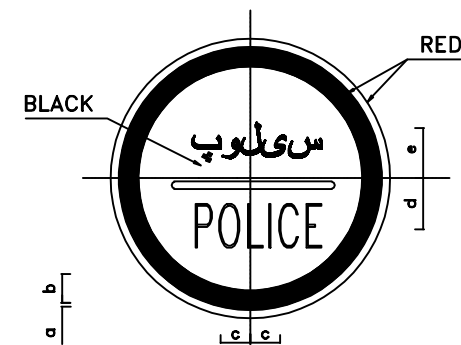

POLICE CHECK POST SIGN

LEGEND DIMENSION(cm)

PARTS	SIGN SIZE		
	90 cm	105 cm	120 cm
r	3.5	4.1	4.7
a	1.0	1.2	1.3
b	6.5	7.6	8.7
c	3.0	3.5	4.0
d	13.0	15.2	17.3
e	7.0	8.2	9.3
f	10.0	11.7	13.3
g	2.5	2.9	3.3
h	5.0	5.8	6.7

PLANNING & DEVELOPMENT DEPARTMENT
GOVT OF AZAD JAMMU & KASHMIR
MUZAFFARABD




INTERNATIONAL (PVT) LTD. LAHORE
Engineering, Architectural Design, Supervision and Management Consultant

SAMPAK


STANDARD DRAWING
FOR
ROAD SIGNS

DESIGNED		DATE :12-08-2020
DRAWN	UMAR KHAN	SCALE : N.T.S
CHECKED		
APPROVED		DRAWING NO. RS-05



GENERAL SPECIFICAIONS ITEM
NO. 607

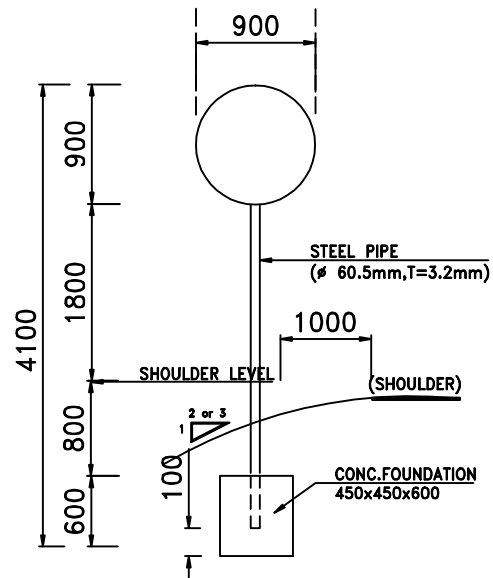



SINGLE SIGNS

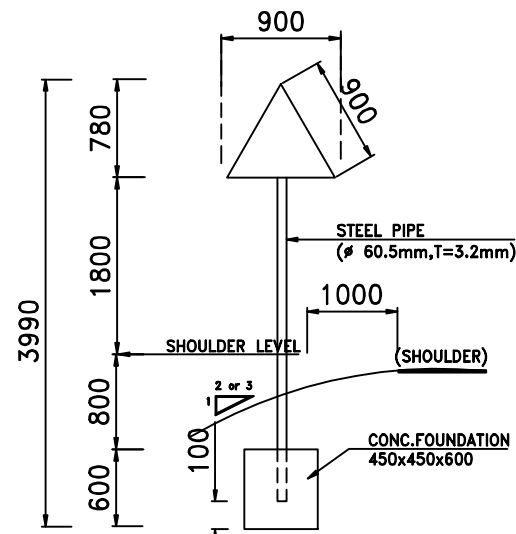


WARNING/REGULATORY (TRIANGLE/CIRCLAR)SIGNS

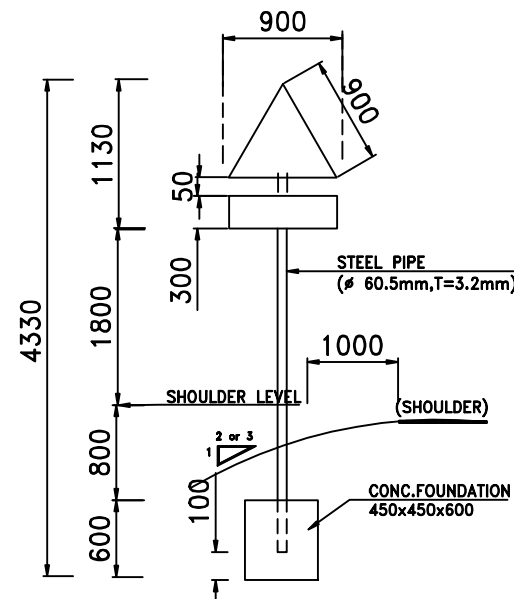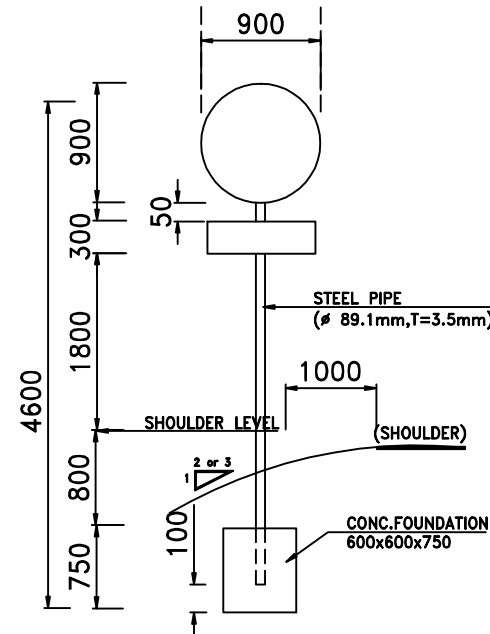


DOUBLE SIGNS

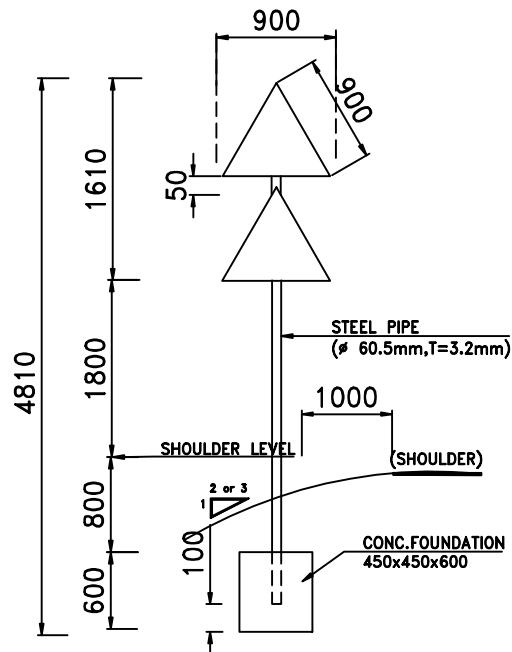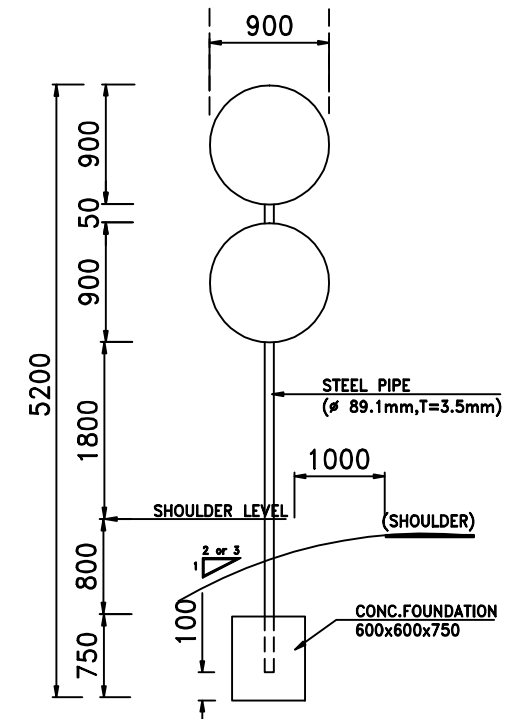


SINGLE POST

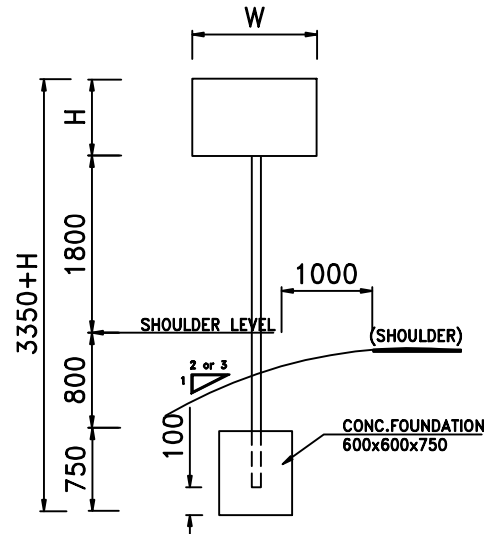

DOUBLE POST ($A \leq 3M^2$)

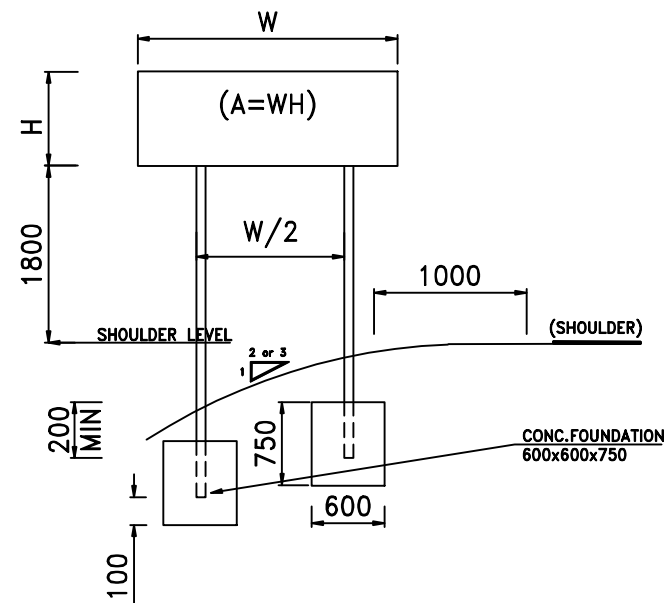

DOUBLE POST ($A > 3M^2$)

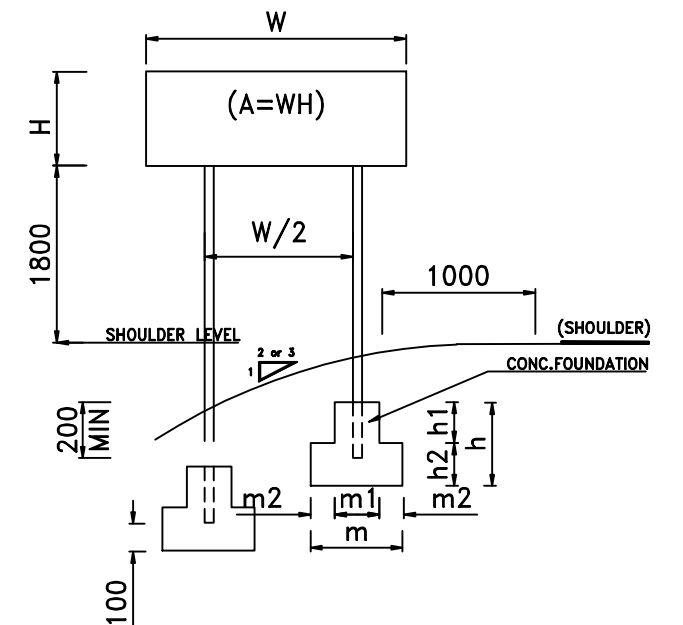

AREA OF SIGN BOARD A (M^2)	DIMENSION (mm)						REMARKS
	m_1	m_2	m	h_1	h_2	h	
$3 < A \leq 5$	450	325	1100	600	400	1000	
$5 < A \leq 10$	600	400	1400	750	450	1200	
$10 < A \leq 15$	700	450	1600	900	500	1400	
$15 < A$	800	500	1800	1050	550	1600	

NOTES:-

1. CONCRETE FOR THE FOUNDATION BLOCKS SHALL BE IN-SITU CLASS "A1"
2. SIGN PANELS SHALL BE MADE OF ENAMELLED STEEL OR ALLUMINIUM ALLOY PLATES OF 3 mm THICKNESS.
3. ALL POSTS FOR INFORMATORY SIGN SHALL USE WIDE FLANGE OF 10 cm x 10 cm METAL POSTS OR TABULAR STEEL POSTS WITH MINIMUM INTERNAL AND EXTERNAL DIAMETERS OF 63 mm AND 75mm, RESPECTIVELY.
4. ALL DIMENSION ARE IN MILLIMETERS UNLESS OTHERWISE NOTED.

PLANNING & DEVELOPMENT DEPARTMENT
GOVT OF AZAD JAMMU & KASHMIR
MUZAFFARABD

SAMPAK

INTERNATIONAL (PVT) LTD. LAHORE
Engineering, Architectural Design, Supervision and Management Consultant

GENERAL SPECIFICATIONS ITEM NO. 607

**STANDARD DRAWING
FOR
TYPICAL DETAILS OF
SIGN POSTS**

DESIGNED	UMAR KHAN	DATE :12-08-2020
DRAWN		SCALE : N.T.S
CHECKED		
APPROVED		DRAWING NO. RS-06